BALASANI
collection

SILVERDALE
GREAT BRITAIN

High Level Closet and Cistern

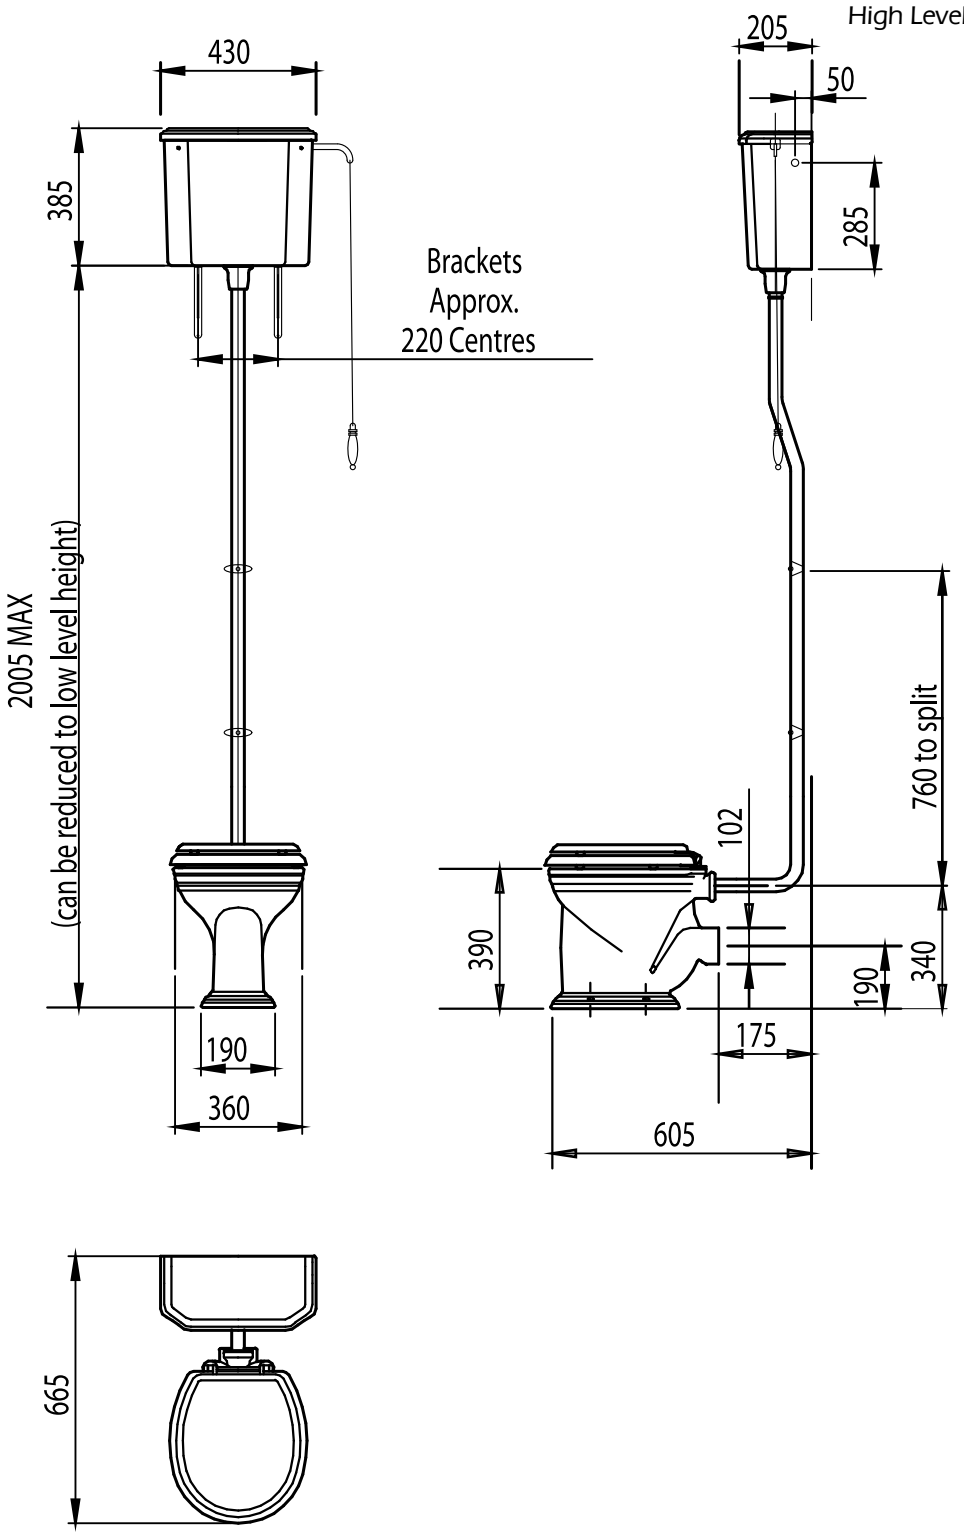

Silverdale Bathrooms
Silverdale Road, Newcastle Under Lyme, Staffordshire, ST5 6EL.
Telephone: 01782 717175 Facsimile: 01782 717166
Email: sales@silverdalebathrooms.co.uk
www.silverdalebathrooms.co.uk